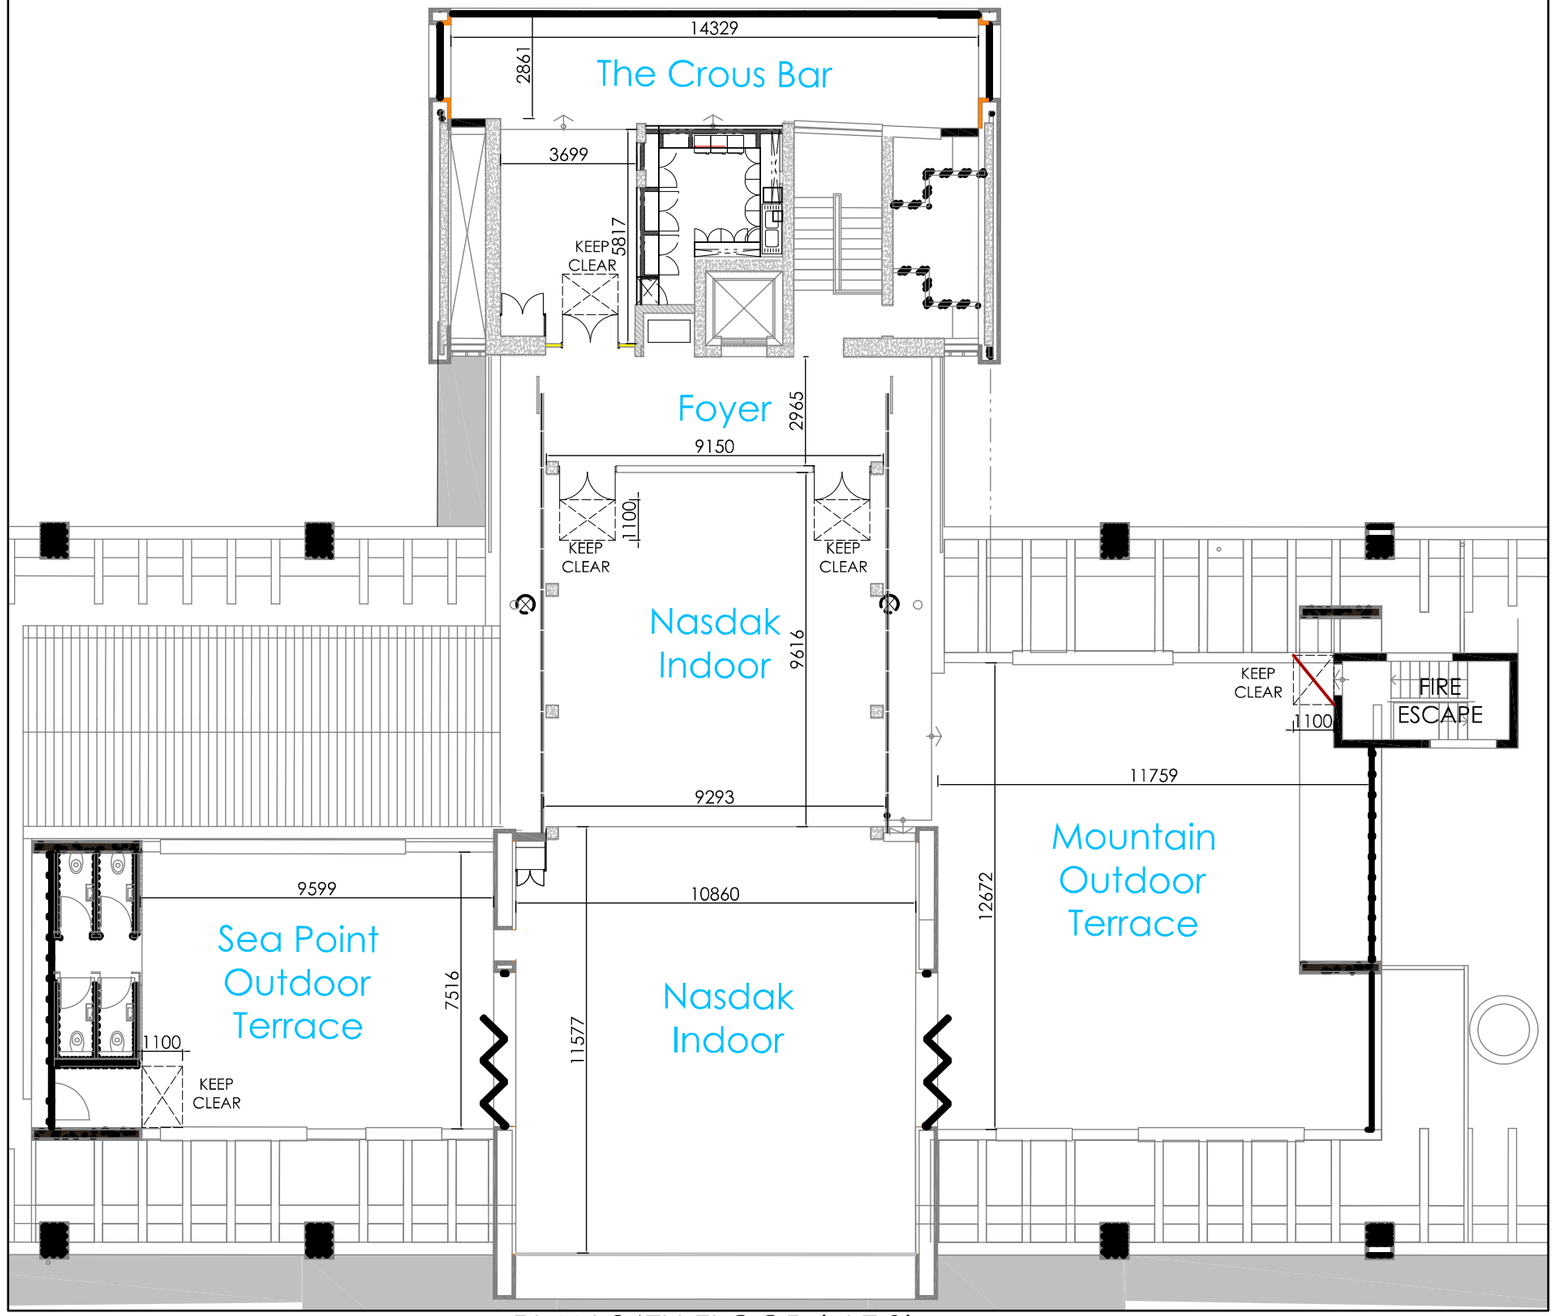

PLAN 26TH FLOOR (N.T.S)

SEE SPECIFICATIONS AND LEGENDS PAGE

GENERAL NOTES

MUNISIPALE VEREISTES, ASOOK DIE VAN ANDER OWERHEDE MOET STRENG NAGEKOM WORD. BOU-AANNEMERS EN ONDERAANNEMERS MOET ALLE MATES EN HOOGTES OP DIE TERREIN NAGAAN VOOR-DAT MET BOUWERK BEGIN WORD. INGESKREWE MATES MOET VOORKEUR GENIET BO SKAALMATES EN GROOTSKAAL - DETAIL VERVANG KLEINSKAAL TEKENINGE. DIE ONTWERP OP HIERDIE TEKENING IS DIE EIENDOM VAN DIE ARGITEKTE EN KOPIEREG WORD DEUR HULLE VOORBEHOU.

MUNICIPAL REQUIREMENTS AND THOSE OF OTHER AUTHORITIES MUST BE ADHERED TO. CONTRACTORS AND SUB-CONTRACTORS ARE TO CHECK ALL DIMENSIONS AND LEVELS ON THE BUILDING SITE BEFORE COMMENCING WORK. FIGURED DIMENSIONS TO BE TAKEN IN PREFERENCE TO SCALED MEASUREMENTS AND LARGE SCALE DETAILS SUPERSEDE SMALL SCALE DRAWINGS. THE DESIGN ON THIS DRAWING IS THE PROPERTY OF THE ARCHITECTS AND COPYRIGHT THEREOF IS RESERVED BY THEM.ANY DISCREPPENCIES BETWEEN THE PLAN AND SITE SHOULD BE BROUGHT UNDER THE ATTENTION OF THE ARCHITECT BEFORE WORK COMMENCE.

PRELIMINARY	○	TENDER DRW	○
SKETCH PLANS	○	WORKING DRW	●
MUNICIPAL DRW	○	FINAL DRW	○

ALL WORKS TO COMPLY WITH SABS AND SANS 10400 STANDARDS. ALL PROPRIETARY MATERIALS AND PRODUCTS ARE TO BE USED STRICTLY IN ACCORDANCE WITH THE MANUFACTURERS RECOMMENDATIONS. THIS DRAWING MUST NOT BE SCALED.ALL DIMENSIONS MUST BE CHECKED ON SITE PRIOR TO CONSTRUCTION.

Client Details

MEDIA 24 : NASPERS BUILDING MAGAZINES

Project Details

26th FLOOR

Property Details

ERF 244 ; ROGGEBAAI

No	Revision Summary	Date
-	-	-
-	-	-
-	-	-
-	-	-
-	-	-
-	-	-
-	-	-
-	-	-
-	-	-
-	-	-
-	-	-
-	-	-
-	-	-

Drawing no. 1800 : PAGE 1/1

Revision 0

Drawing Path: E:\1-2014\Media24\MP 101-NASPERS\02-PROJECTS\SAPOA\2018\28th floor.dwg

Sheet size : A3

SITE PLAN	○	DETAILS	○	SACAP NO.	PRARC 21384
FLOOR PLANS	●	ROOF PLAN	○	DRAWN	DIVON PIETERSE
SECTIONS	○	STORM WATER	○	CHECKED	DIVON PIETERSE
ELEVATIONS	○	SPECS	○	SCALE	AS SHOWN
SEWERAGE	○	SCHEDULES	○	DATE	2018-09-17

Client Signature

Architects Signature

divon pieterse architects
076 880 6815
divon@cparchs.co.za